MGA94

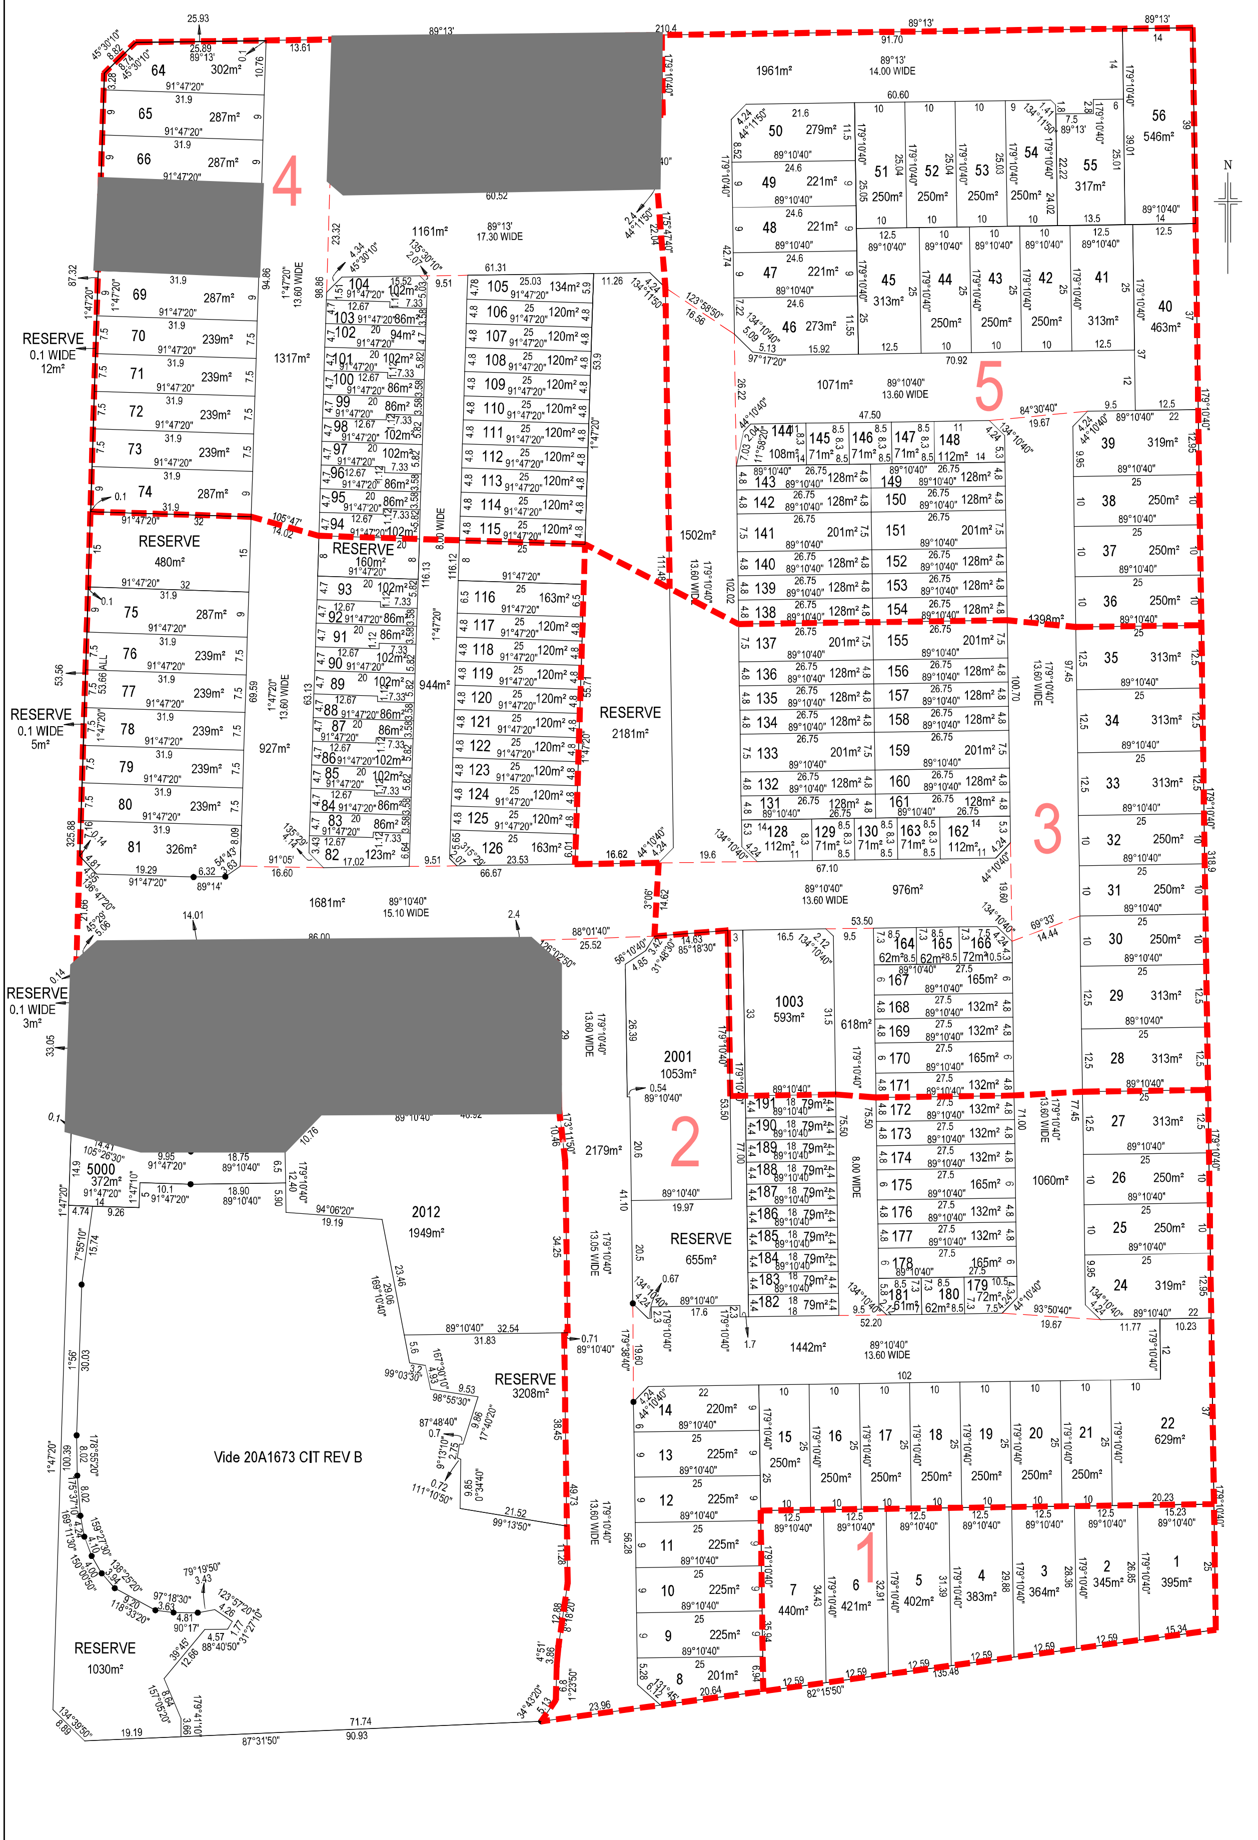

FORT LARGS
TAPEROO
PEGGING PLAN

DRAWING No. 20A1673CAD FORT Rev U

SHEET 1 OF 1

REVISION U

Alexander Symonds Surveying Consultants

Alexander & Symonds Pty Ltd
11 King William Street Kent Town,
South Australia 5067
PO Box 1000 Kent Town, SA 5071
ABN 93007 753 988

T (08) 8130 1666
F (08) 8362 0099
W www.alexander.com.au
E adelaide@alexander.com.au

+ Property + Land Development +
+ Construction + Mining +
+ Spatial Information Management +